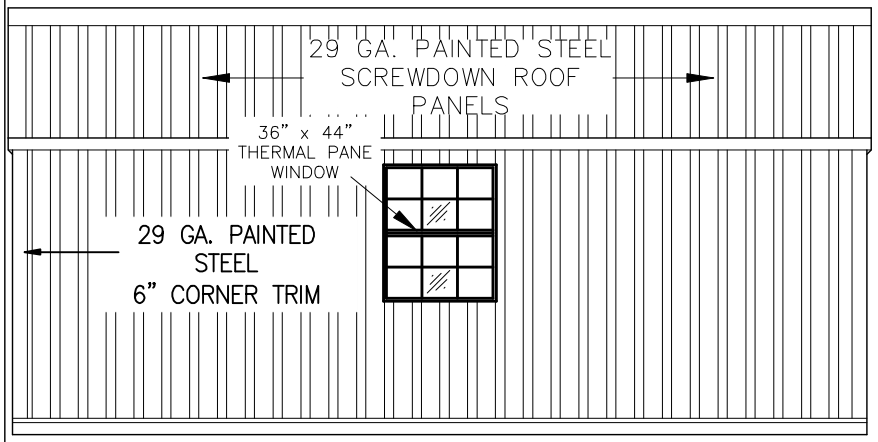

BACK SIDEWALL

SCALE: 3/16" = 1'0"

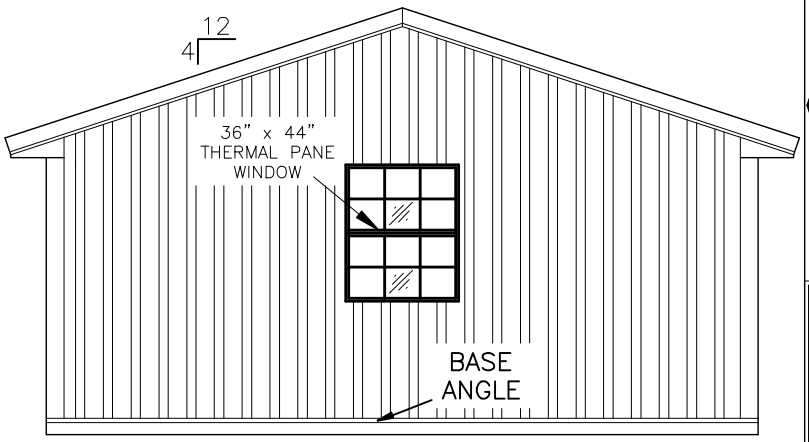

LEFT ENDWALL

SCALE: 3/16" = 1'0"

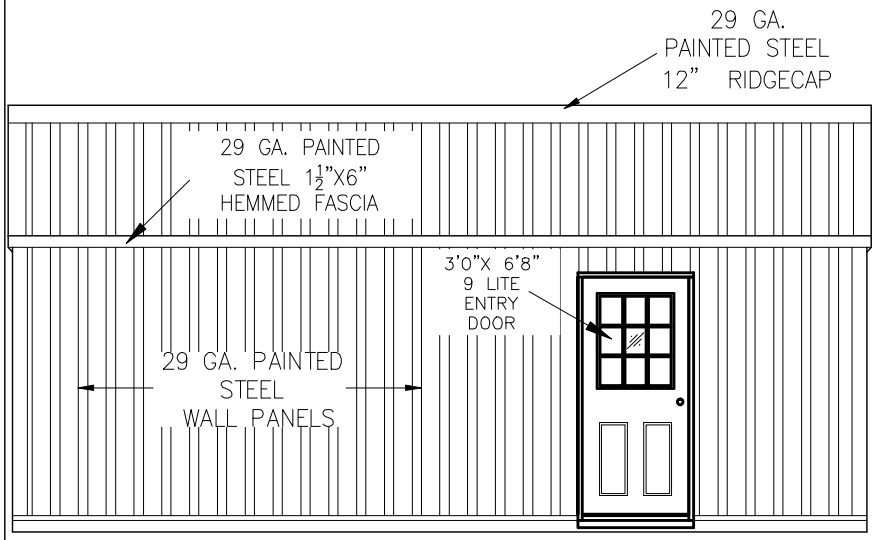

FRONT SIDEWALL

SCALE: 3/16" = 1'0"

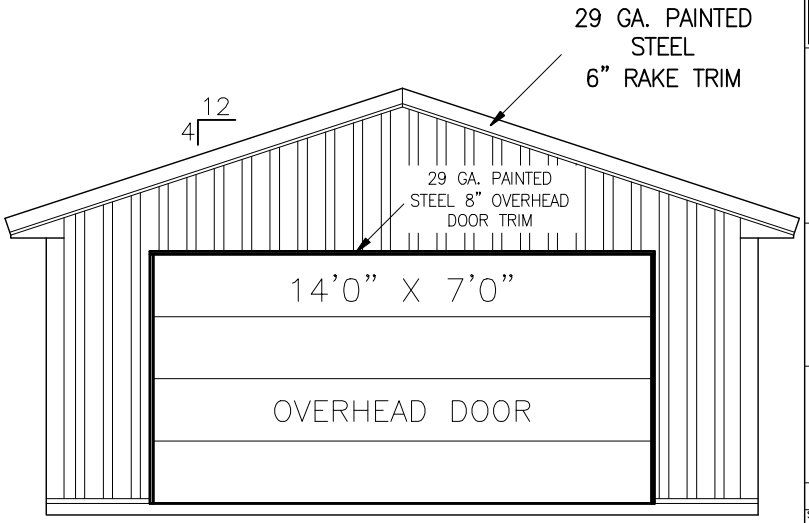

RIGHT ENDWALL

SCALE: 3/16" = 1'0"

SHIRK POLE BUILDINGS LLC.
111 EAST BLACK CREEK EAST EARL PA 17519
717-445-6888 FAX 717-445-3001

SEAL

ALL INFORMATION SHOWN ON DRAWING IS THE PROPERTY OF SHIRK POLE BUILDINGS LLC.

THE DRAWING MAY NOT BE COPIED WITHOUT PERMISSION. BUILDER AND / OR OWNER IS RESPONSIBLE TO VERIFY ALL DIMENSIONS AS SHOWN PRIOR TO STARTING CONSTRUCTION.

JOB NO.	SITE PLAN.
SPB. REVIEW	DRAWN BY A. SHIRK
	CHECKED BY

REVISIONS

DATE:

ELEVATIONS

A.2